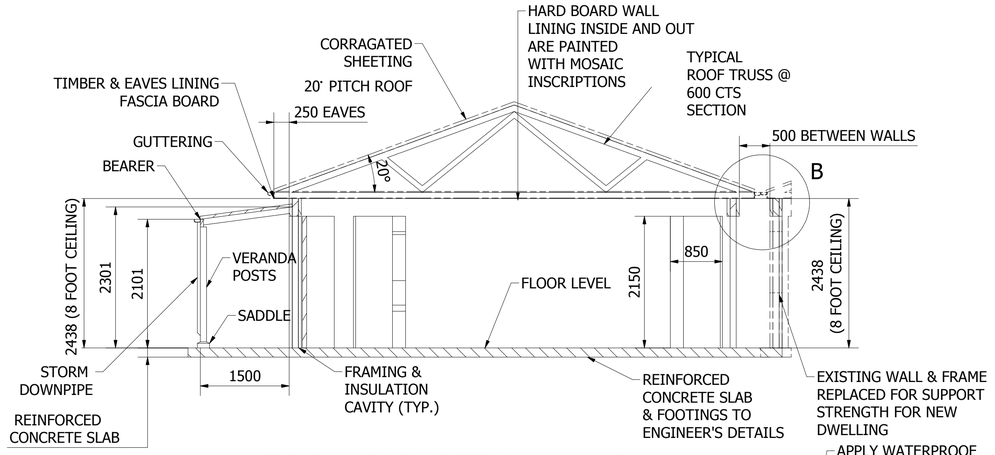


TYPICAL CROSS SECTION A-A ( 1 : 50 )

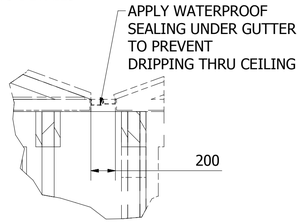


DETAIL B ( 1 : 25 )

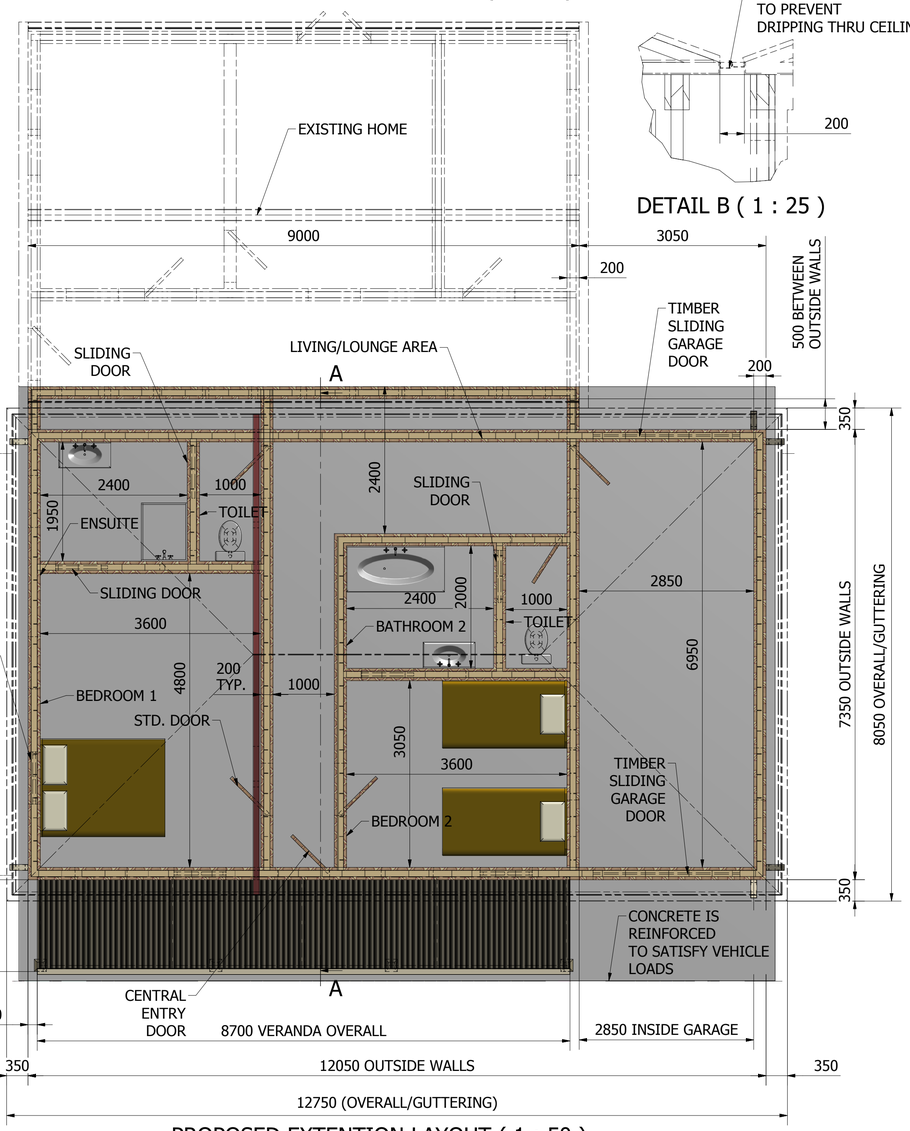


PROPOSED EXTENTION LAYOUT ( 1 : 50 )

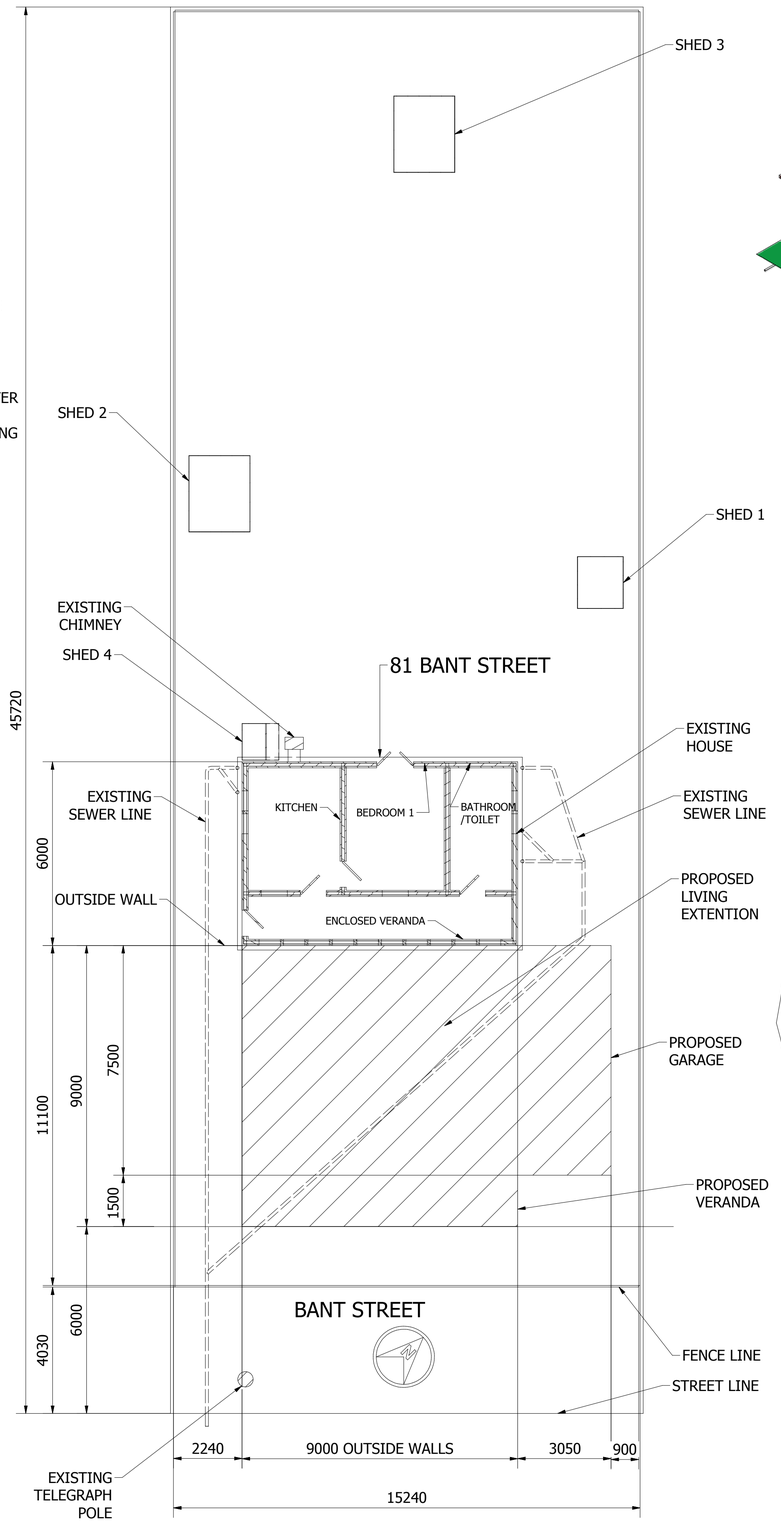


EXISTING HOUSE PLAN ( 1 : 100 )

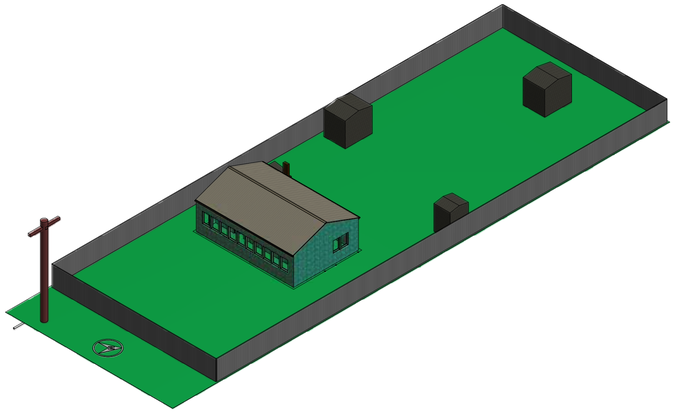

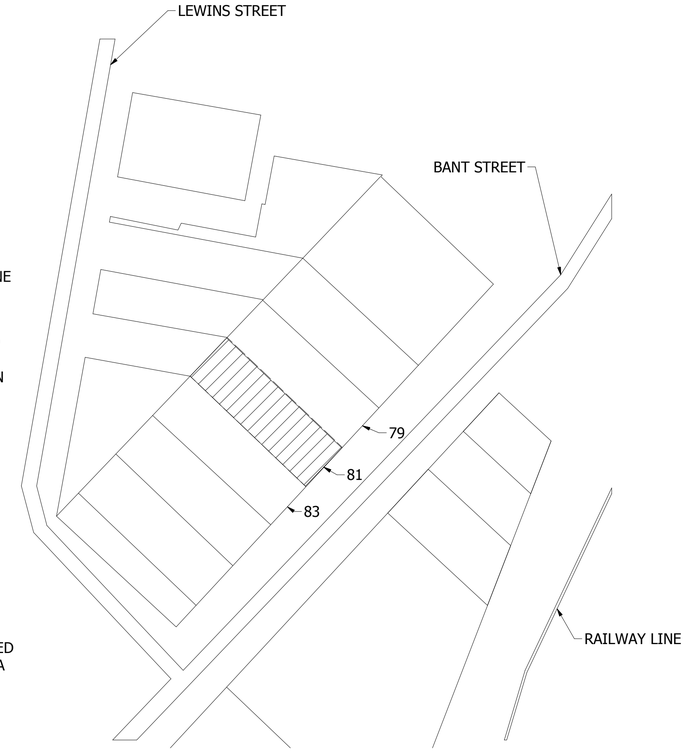


STREET LAYOUT

GENERAL NOTES:-
1. CONNECT BLACKWATER UTILITIES TO EXISTING SEWER LINE.
2. SECOND-HAND MATERIALS TO BE USED FOR BUILDING NEW HOUSE.

| Designed by | Checked by | Approved by | Date | | Date |
|---|---|---|---|---|---|
| Stephen | | | | | 19/11/2010 |

PROPOSED BUILDING EXTENTION

DRAXCEL

Sample_Main_9

Edition

Sheet 1 / 2